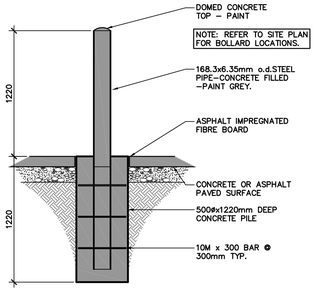

6 A1.1 TYP. BOLLARD DETAIL
SCALE: 1:25

06036-103-25

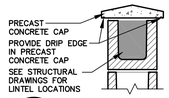

5 A1.1 SECTION DETAIL
SCALE: 1:10

06036-102-10

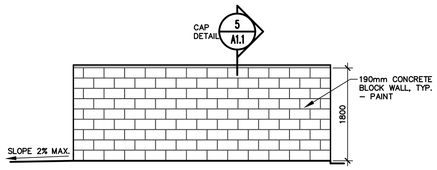

4 A1.1 GARBAGE ELEVATION
SCALE: 1:50

06036-101-50

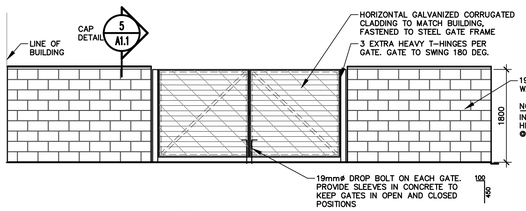

3 A1.1 GARBAGE ELEVATION
SCALE: 1:50

06036-101-50

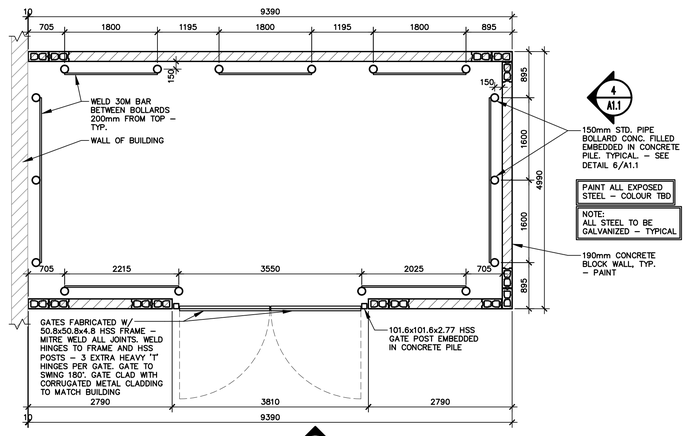

2 A1.1 GARBAGE ENCLOSURE PLAN
SCALE: 1:50

06036-101-50

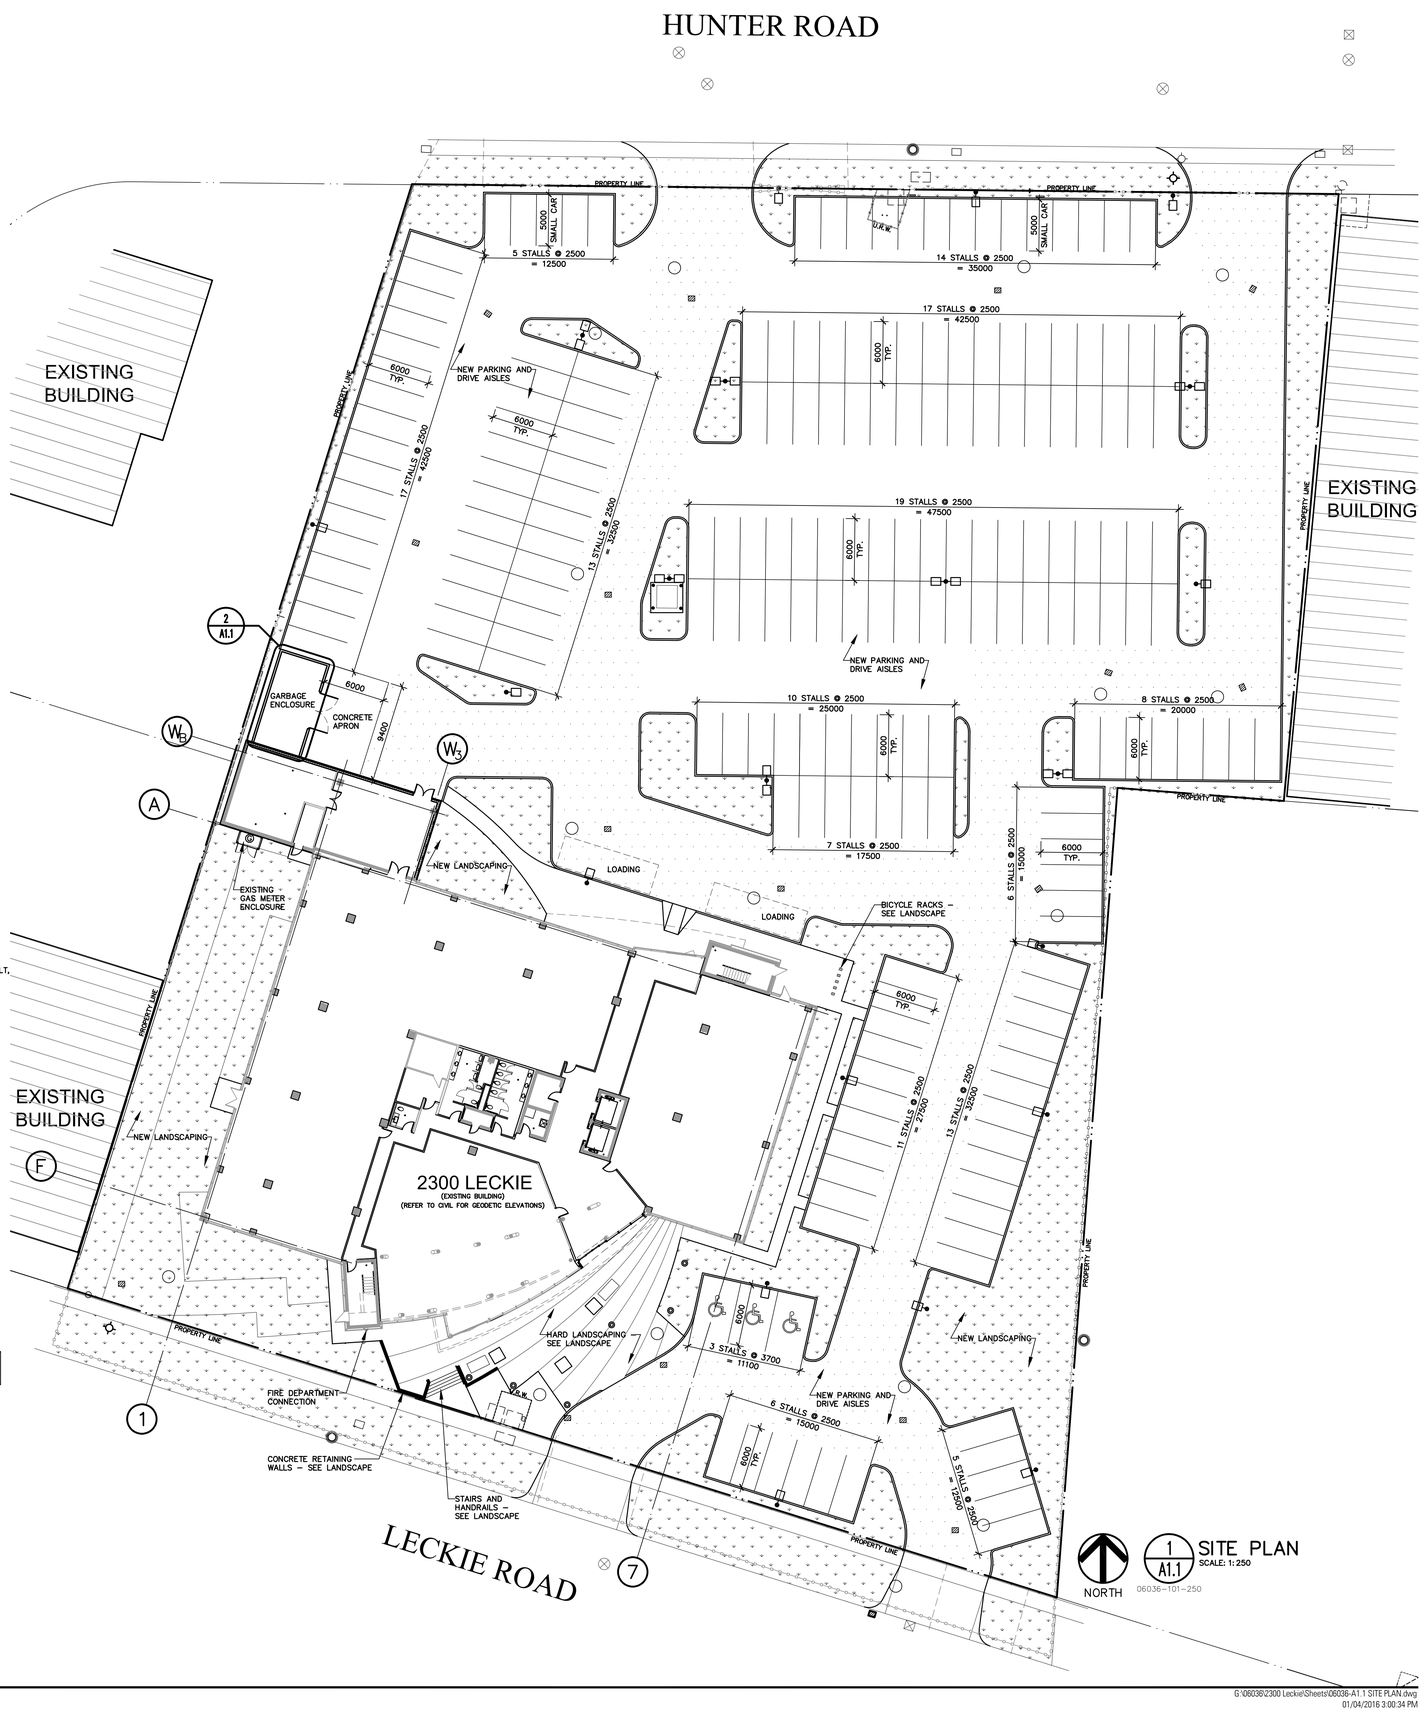

1 A1.1 SITE PLAN
SCALE: 1:250

06036-101-250

Notes:
- All drawings remain the property of the Architect. This design and drawing may not be reproduced without permission of the architect.
- Dimension to face of stud (interior partitions), concrete, concrete block, exterior wall sheathing - unless noted otherwise
- Note when required minimum clear dimensions will be identified.
- Verify all dimensions, elevations, and datum; report any errors and/ or discrepancies to the architect prior to construction.
- Do not scale drawings.
- This drawing supercedes previous issues.

Notes:

SITE LEGEND

06036–SITE LEGEND
APPLIES TO THIS SHEET ONLY

- HEAVY DUTY ASPHALT
- LANDSCAPED AREA –SEE LANDSCAPE DRAWINGS
- LIGHT STANDARD –SEE ELECTRICAL DRAWINGS
- BARRIER FREE CURB CUT TO CITY OF KELOWNA STANDARDS, TYP.
- BIKE RACK
- BARRIER FREE PARKING STALL
- MAN HOLE
- FIRE HYDRANT
- GAS METER LOCATION
- ELECTRICAL TRANSFORMER LOCATION

No.	Description	Date (YY-MM-DD)
02	CONSTRUCTION	16-01-06
01	TENDER	15-11-18

Issued For / Revisions △

PKJ — AS SHOWN
WW
06036 — 15-11-18

Project
2300 LECKIE

KELOWNA — BC

Legal Description	Building Permit No.:
Development Permit No.:	DSSP No.:

Drawing Title
SITE PLAN

Gibbs | Gage ARCHITECTS
350, 140 10 Avenue SE, Calgary, Alberta T2G 0R1
Ph: 403.233.2000 Fax: 403.264.0879

Drawing Number: A1.1
Revision Number:

Copyright © 2013 Gibbs Gage Architects
B1Title Block - 13 Rev 2 (Oct28/15)

G:\06036\2300 Leckie\Sheets\06036-A1.1 SITE PLAN.dwg
01/04/2016 3:00:34 PM